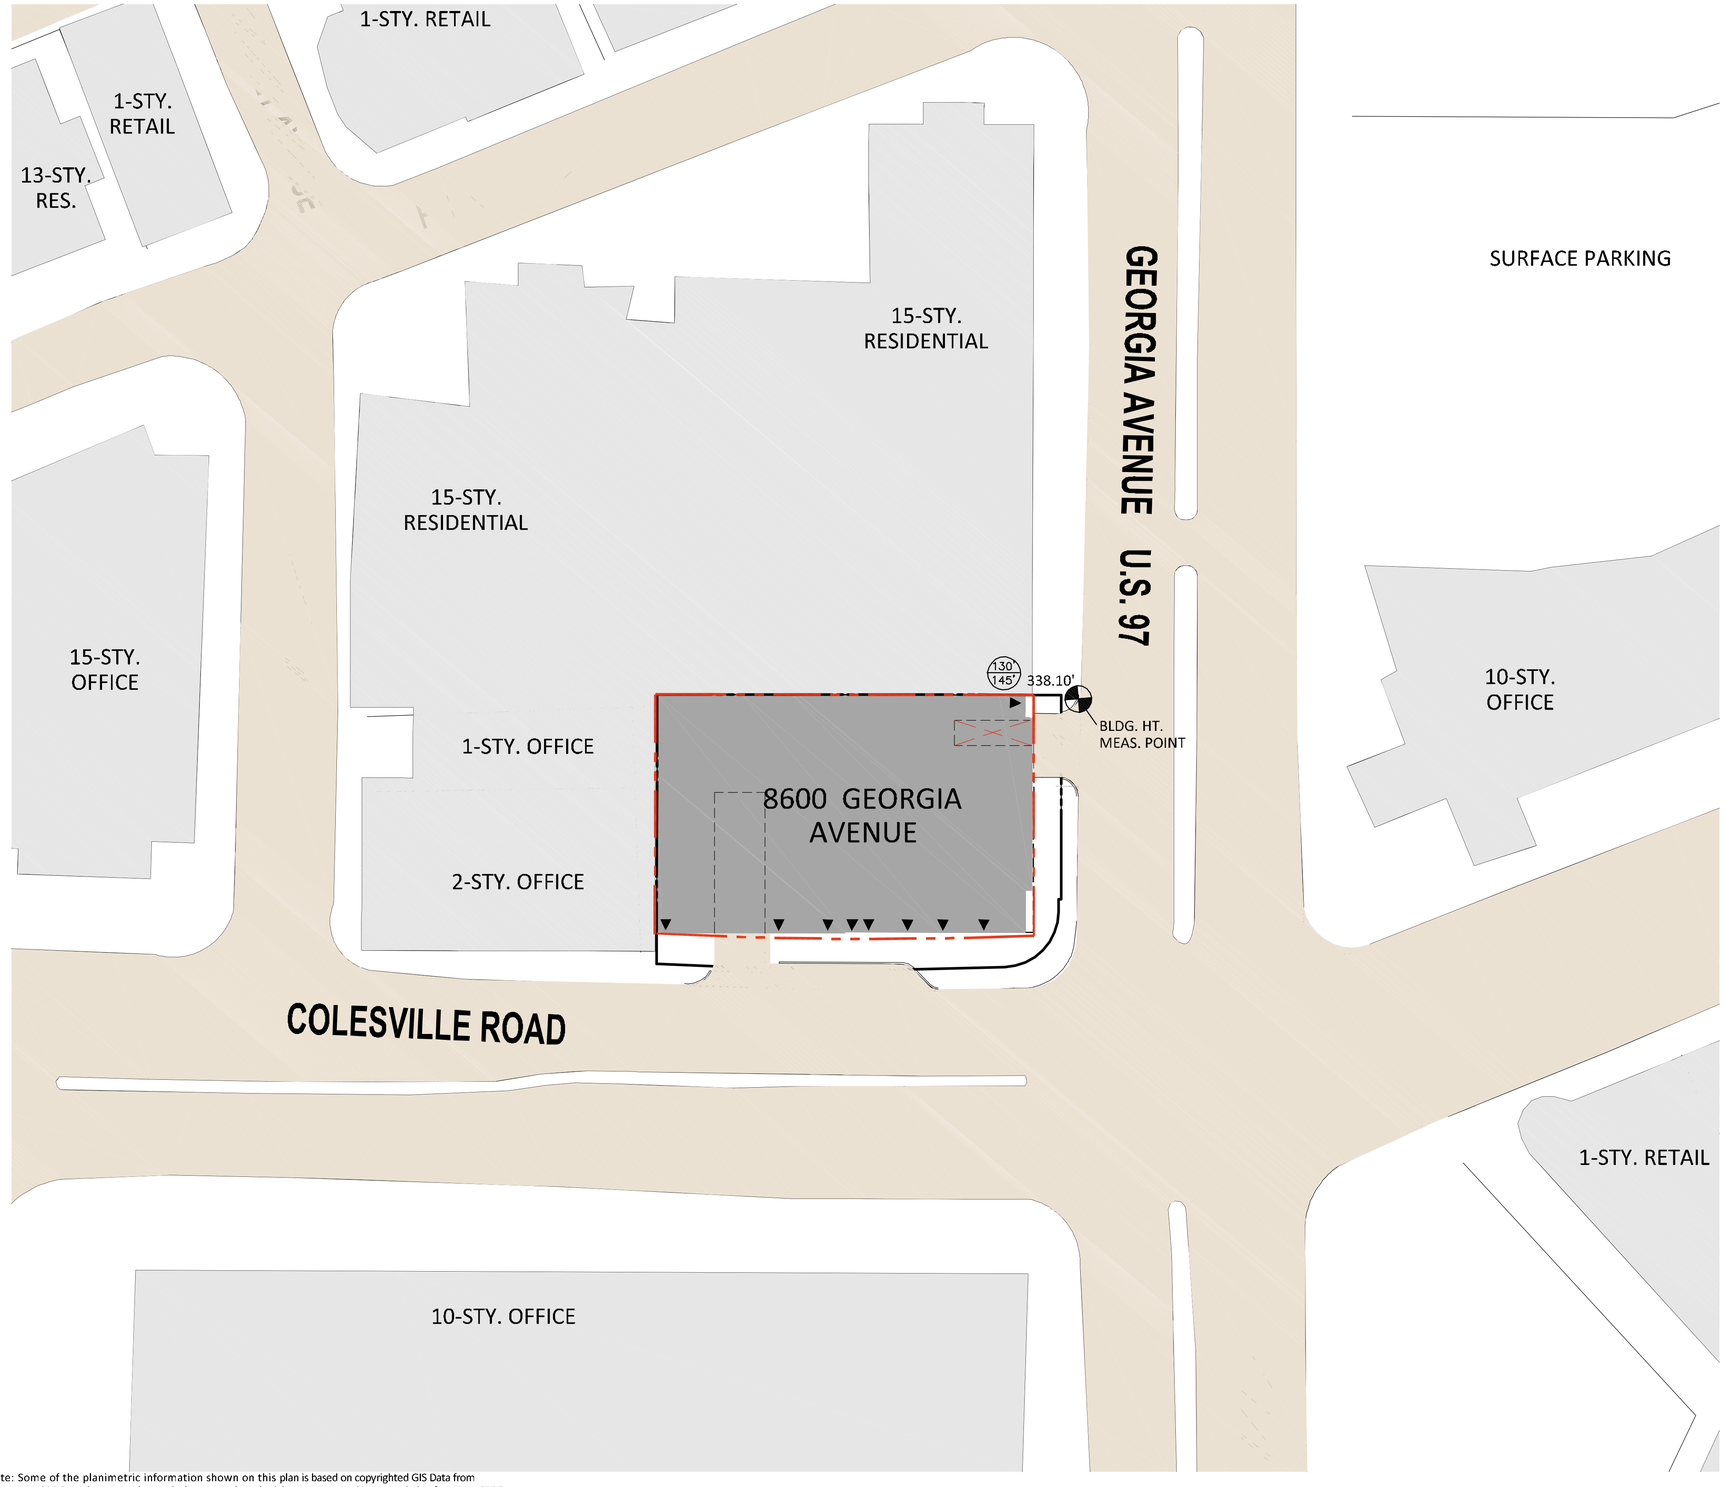

WSSC GRID: 210 NW 04
TAX MAP: 36C9

LEGEND

- Proposed Building
- Existing Buildings
- Site Boundary
- Loading Space (Typ.)
- Building Height Measurement Base Point
- # / # Height Proposed / Height Allowed

NOTE: The Sketch Plan drawings are conceptual only and represent proposed development in an illustrative manner. Final building locations, dimensions, heights, uses, phasing, density, development standards and programs shall be determined at time of site plan applications.

NORTH

0 30' 60' 120'

Note: Some of the planimetric information shown on this plan is based on copyrighted GIS Data from M-NCPPC, and may not be copied or reproduced without express written permission from M-NCPPC.

8600 GEORGIA AVENUE

Owner / Applicant:
Starr Georgia LLC
4800 Hampden Lane
Suite 200
Bethesda, MD 20814
240.842.1388
Contact: Timothy Eden

Attorney:
Lerch, Early & Brewer, Chtd.
3 Bethesda Metro Center
Suite 460
Bethesda, MD 20814
301.841.3829
Contact: Susan Reutershan

Land Planners/Civil Engineers/Landscape Architects:
VIKA Maryland, LLC
20251 Century Boulevard - Suite 400
Germantown, MD 20874
301.916.4100
Contact: William Landfair

Architects:
BBGM
1825 K Street NW
Suite 300
Washington, DC 20006
202.452.1644
Contact: Israel Olmos

Traffic Planner:
Wells & Associates
8730 Georgia Avenue
Suite 200
Silver Spring, MD 20910
301.448.1333
Contact: Nancy Randall

Δ	Date	Revision
	9/20/16	Rev. per DRC

SKETCH PLAN

SHEET No:

SK6

320170050

Z:\30000-59500\50041\CADD\SKETCH PLAN\50041100_SKETCH PLAN.dwg, ~ Sep 19, 2016 AT 3:20:24 PM

LAYOUT: SK6 SKETCH PLAN, Plotted By: cohen