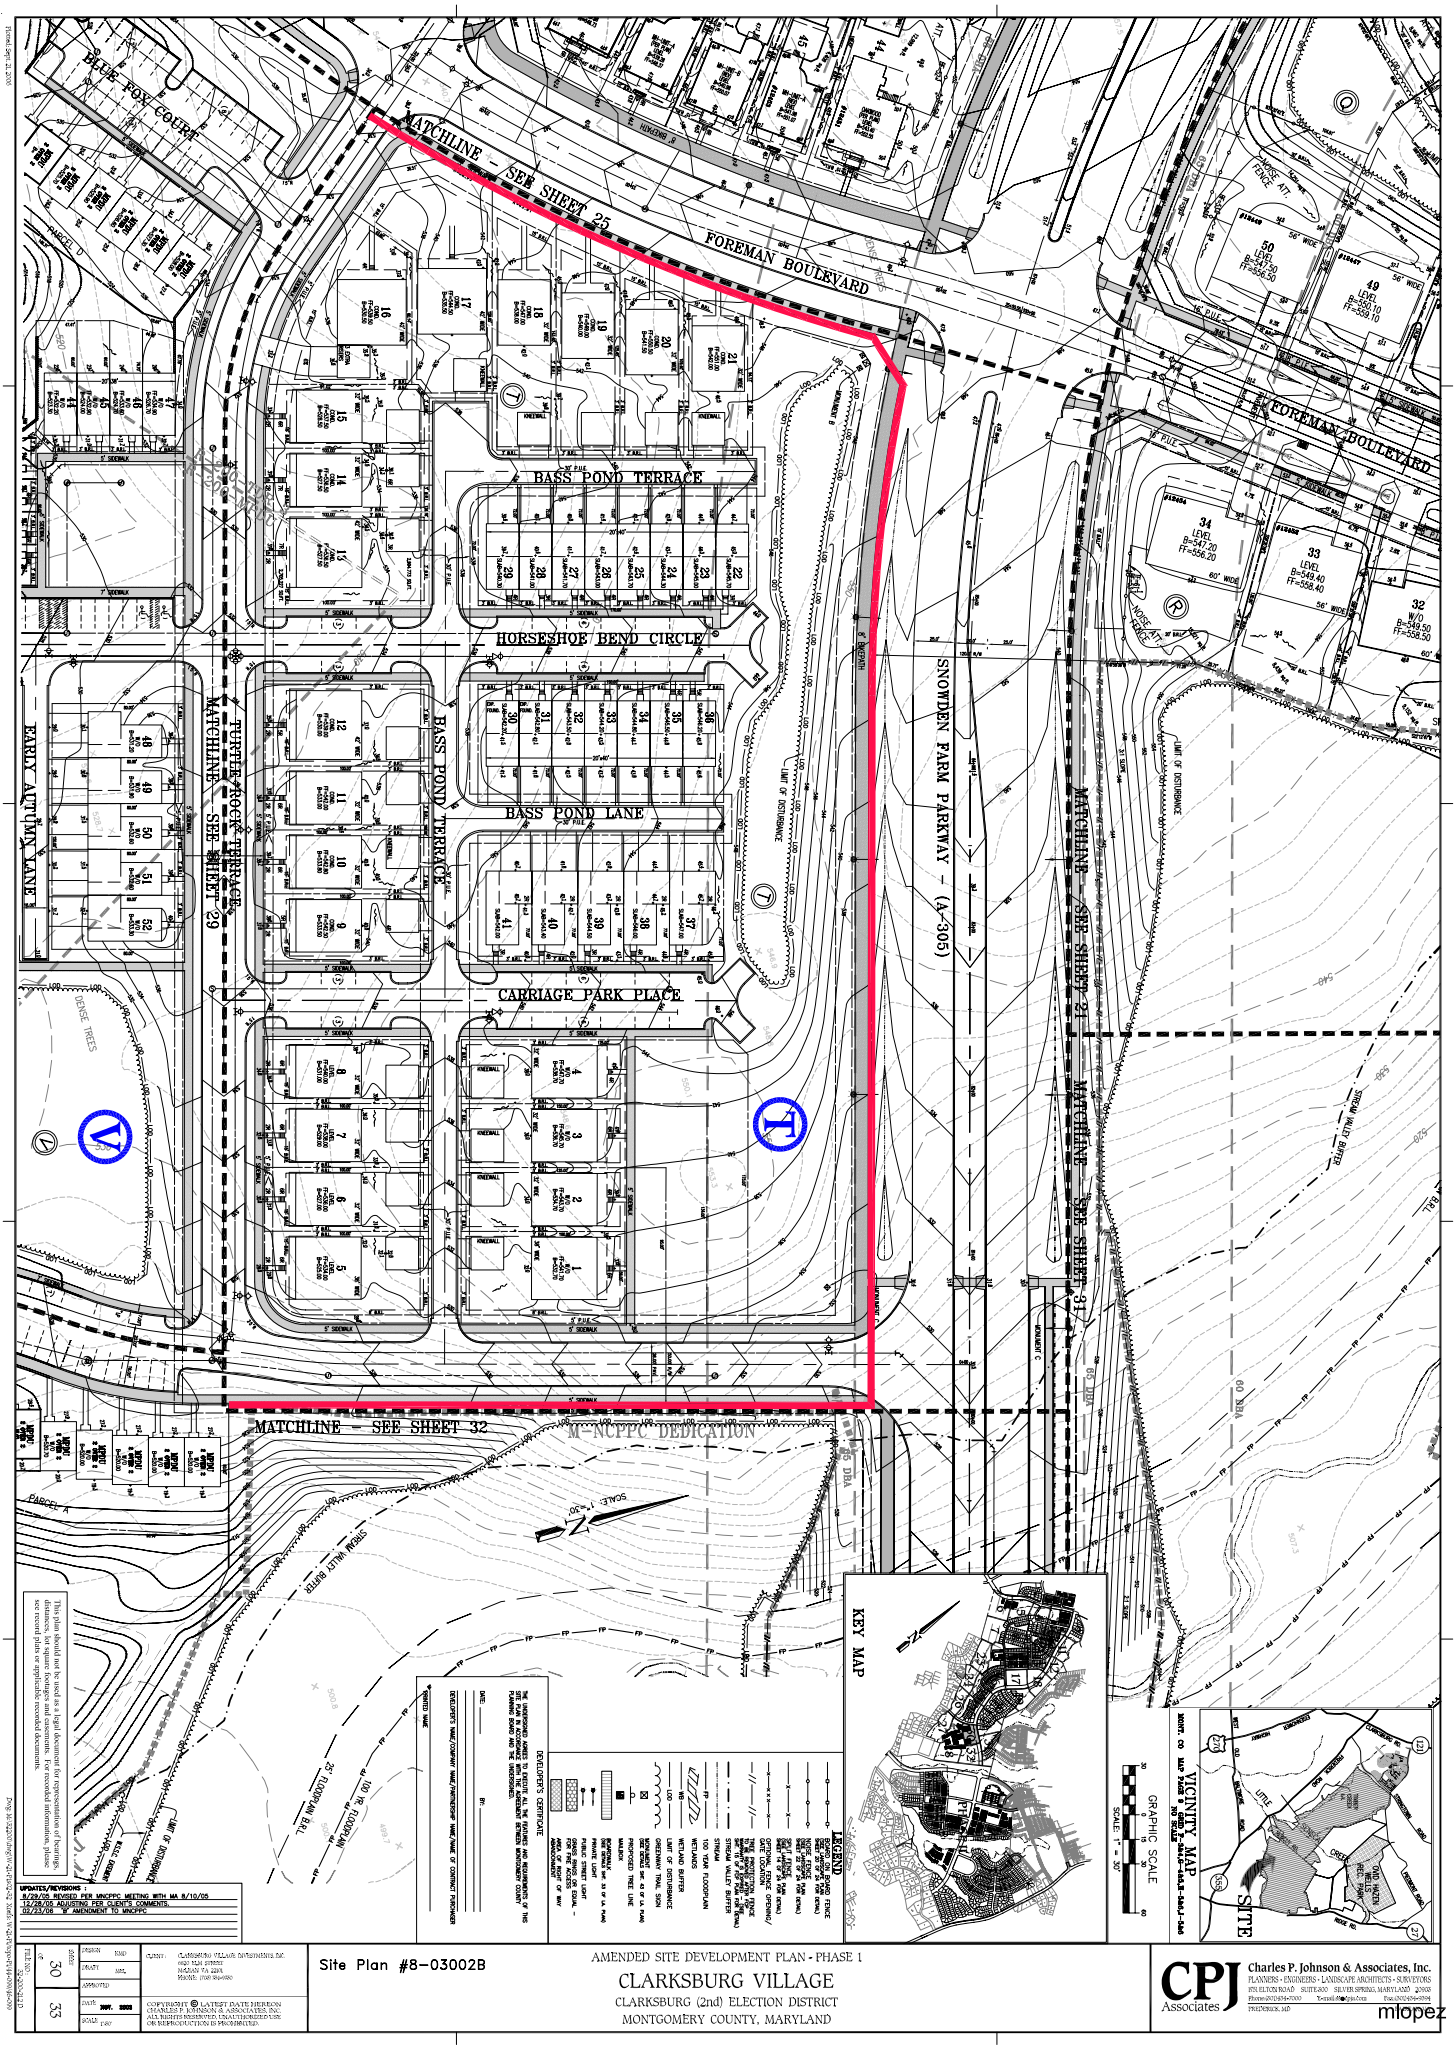

This plan should not be used as a legal document for representation of bearings, distances, lot square footages and easements. For recorded information, please see record plats or applicable recorded documents.

UPDATES/REVISIONS:
3/29/05 REVISED PER MNCPPC MEETING WITH MA 8/10/05
12/28/05 ADJUSTING PER CLIENT'S COMMENTS.
10/23/08 'B' AMENDMENT TO MNCPPC

FILENO.	30 of 33	DESIGN	RMD
		DRAFT	MRL
		APPROVED	
		DATE	NOV. 2008
		SCALE	1"=30'

OWNER: CLARKSBURG VILLAGE DEVELOPMENTS, INC.
9801 MAIN STREET
MCLEAN, VA 22101
PHONE: (703) 854-6900

COPYRIGHT © LATEST DATE HEREON
CHARLES P. JOHNSON & ASSOCIATES, INC.
ALL RIGHTS RESERVED. UNAUTHORIZED USE OR REPRODUCTION IS PROHIBITED.

Site Plan #8-03002B

AMENDED SITE DEVELOPMENT PLAN - PHASE 1

CLARKSBURG VILLAGE

CLARKSBURG (2nd) ELECTION DISTRICT
MONTGOMERY COUNTY, MARYLAND

CPJ Associates
Charles P. Johnson & Associates, Inc.
PLANNERS · ENGINEERS · LANDSCAPE ARCHITECTS · SURVEYORS
8916 ELTON ROAD SUITE 300 SILVER SPRING, MARYLAND 20903
Phone: (301) 434-7000 Fax: (301) 434-9394
FREDERICK, MD

mlopez

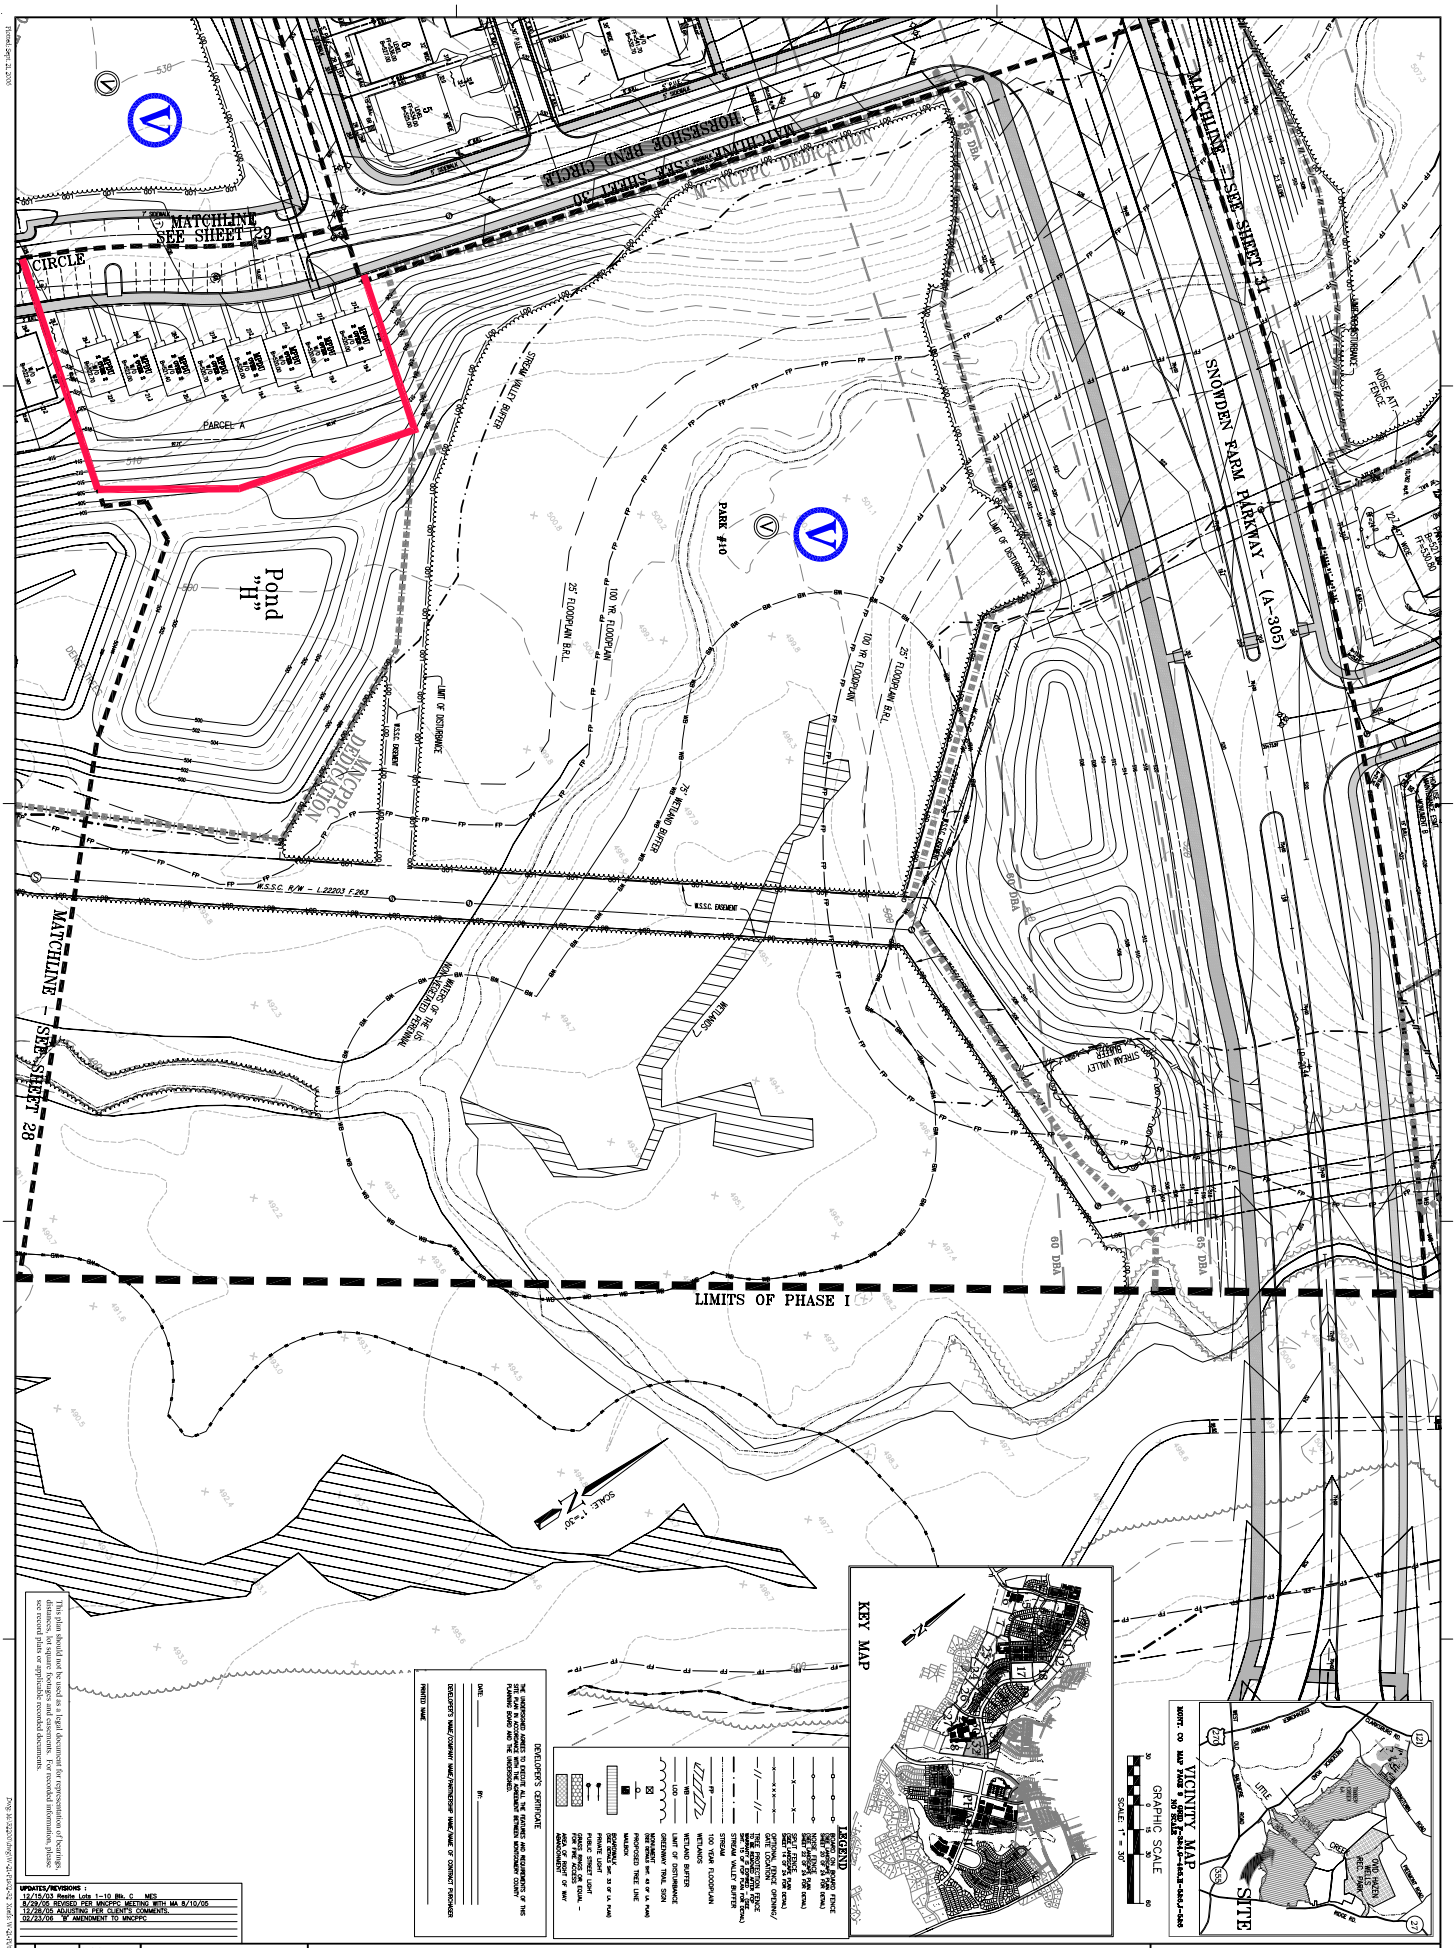

This plan should not be used as a legal document for representation of bearings, see record plats or applicable recorded documents.

UPDATES/REVISIONS :
12/15/03 Revise Lots 1-10 Blk. C MES
8/29/05 REVISED PER MNCPPC MEETING WITH MA 8/10/05
11/28/05 ADJUSTING PER CLIENT'S COMMENTS.
02/23/06 'B' AMENDMENT TO MNCPPC

DESIGN	RMD	CLIENT:	Clarksburg Village Development Inc. 9900 Main Street Fairfax, VA 22031 Phone: (703) 934-0100
DRAFT	MAL		
APPROVED			
DATE	NOV. 2003		COPYRIGHT © LATEST DATE HEREON CHARLES P. JOHNSON & ASSOCIATES, INC. ALL RIGHTS RESERVED. UNAUTHORIZED USE OR REPRODUCTION IS PROHIBITED.
SCALE	1"=50'		

FILENAME: 30203C3.DGN

SHEET 32 of 33

Site Plan #8-03002B

AMENDED SITE DEVELOPMENT PLAN - PHASE 1
CLARKSBURG VILLAGE
CLARKSBURG (2nd) ELECTION DISTRICT
MONTGOMERY COUNTY, MARYLAND

CPJ Associates
Charles P. Johnson & Associates, Inc.
PLANNERS · ENGINEERS · LANDSCAPE ARCHITECTS · SURVEYORS
1751 ELTON ROAD SUITE 300 SILVER SPRING, MARYLAND 20903
Phone: (301) 434-7000 E-mail: info@cpja.com Fax: (301) 434-7594
FREDERICK, MD

mlopez